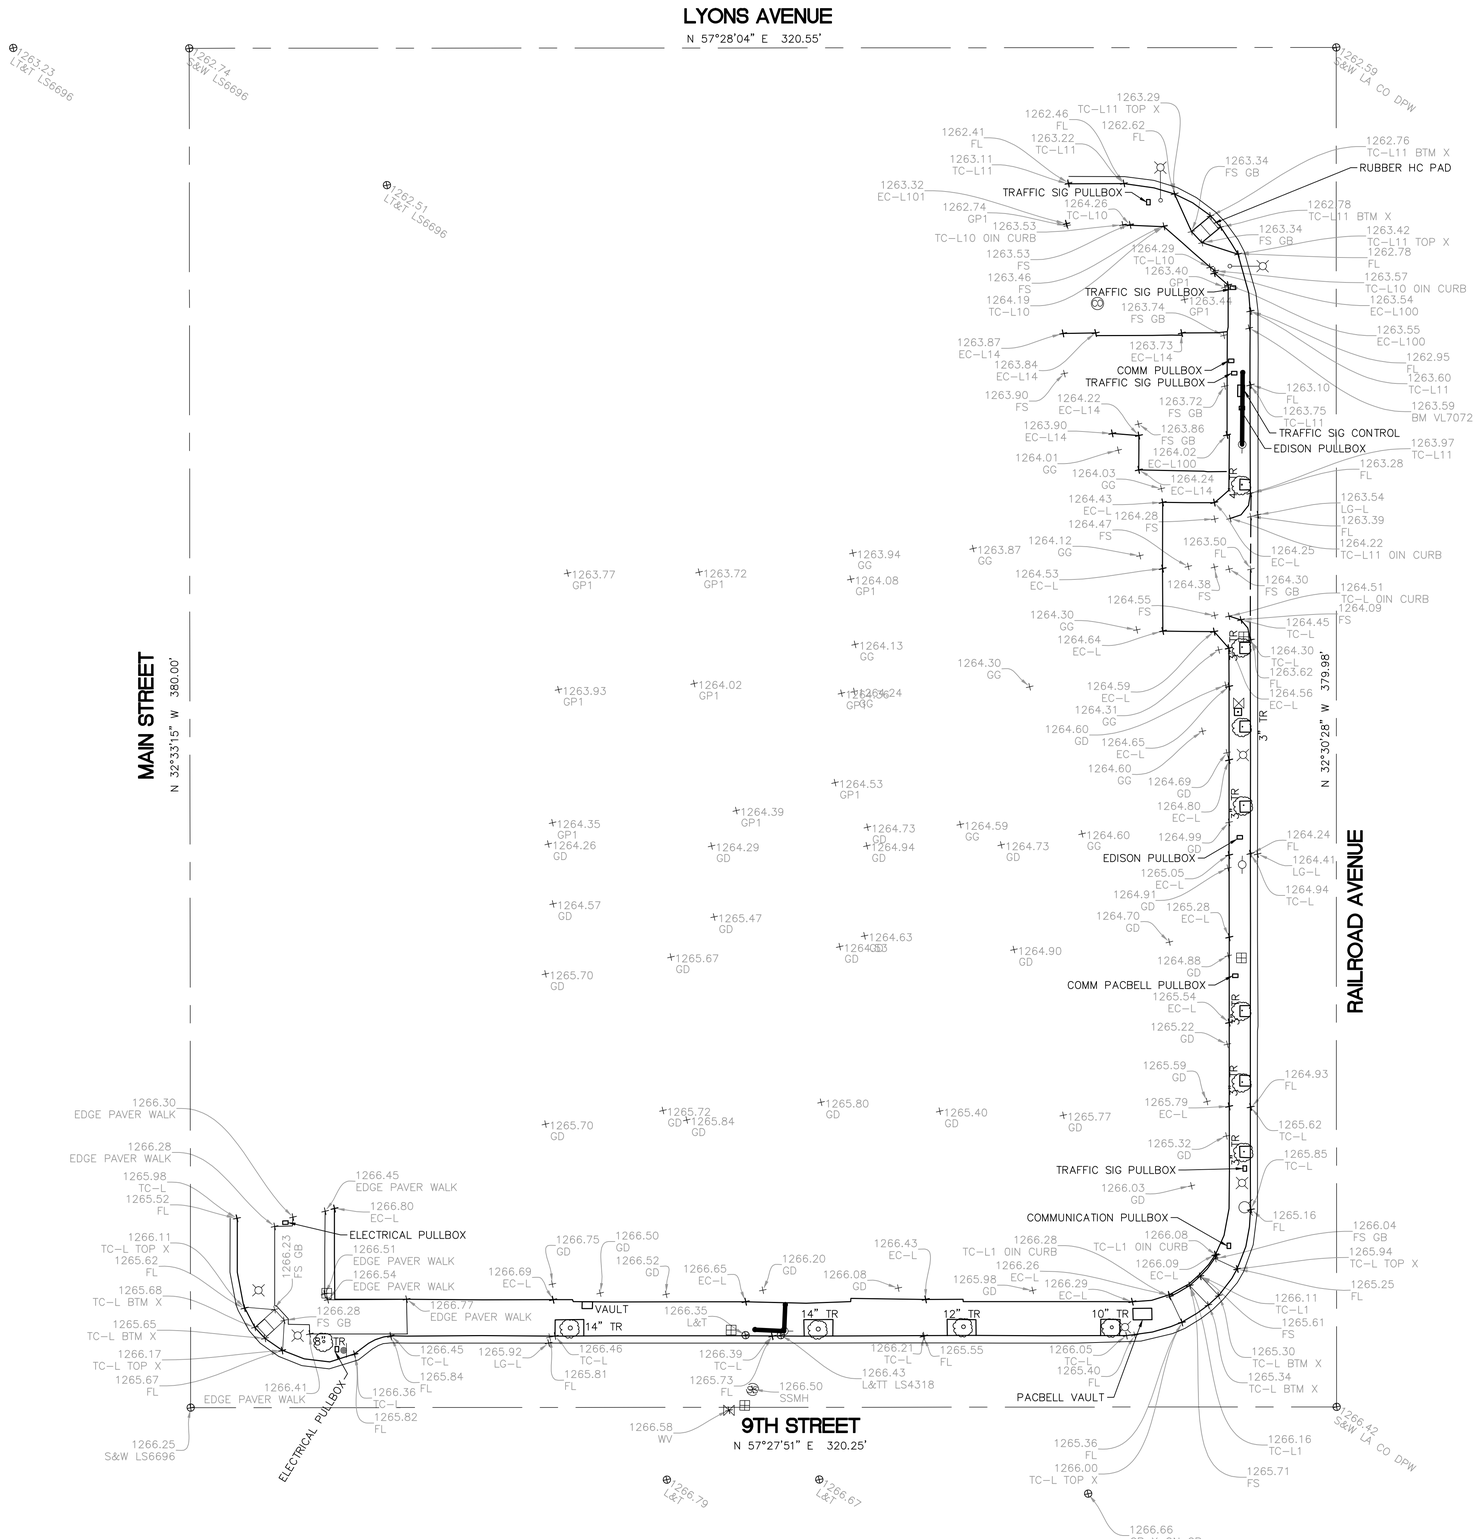

LEGEND:

BTM X	TOP OF CURB APRON BOTTOM
EC	EDGE OF CONCRETE
FL	FLOWLINE
FS	FINISH SURFACE
GB	GRADE BREAK
GG	GRAVEL
LG	LIP OF GUTTER
TC	TOP OF CURB
TOP X	TOP OF CURB APRON TOP
TR	TREE
	FIRE HYDRANT
	LIGHT POLE
	POWER POLE
	RECLAIMED WATER VALVE
	SEWER CLEAN OUT
	SEWER MANHOLE
	SIGN
	TRAFFIC SIGNAL POLE
	WATER METER
	WATER VALVE

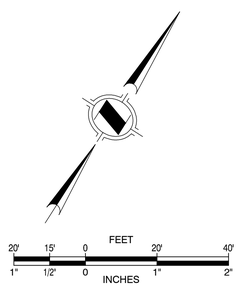

OLD NEWHALL PARKING GARAGE TOPOGRAPHIC SURVEY

HUNSAKER & ASSOCIATES
LOS ANGELES, INC.
PLANNING ▪ ENGINEERING ▪ SURVEYING
26074 Avenue Hall, Suite #23 ▪ Valencia, CA 91355
FX: (661) 294-9890 ▪ PH: (661) 294-2211

DATE: 04/13/2016 REV. DATE:
PROJECT NO: 0083-017-001 SHEET 1 OF 1

F-TOPO-Old Newhall Prking Garage.dwg

G:\Survey - Misc\Old Newhall Parking Garage\Survey\Topo\F-TOPO-Old Newhall Prking Garage.dwg Plotted on Apr 15, 2016 by daniel